

1813-006

SOUTHAMPTON COUNTY
CHANCERY PAPERS

DAVIS and Wife et al vs. WILLIAMS et al 1813

Plat

other surnames; Denson, Pretlow,
Moore, Harris, Harriess

Davis Swile and others
vs $\frac{1}{2}$ R. Chy-
Williams and others

November court 1812 Order paid.

February 1813 Decree
final

To the worshipful Court of Southampton in Behalf of ~~Settling~~

Humbly complaining shew unto your worships your complainants
John Davis and Martha his wife formerly Martha Williams, ~~Belly~~
Mary Denson and Joshua Pretlow and his wife Nancy formerly
Nancy ~~Pretlow~~ ^{Denson}. That Edwin Williams late of this County departed
this life some time within the present year intestate seized and
possessed of a tract of lands lying and being in this County on
the North side of Chottaway river containing ^{and}
and also possessed of three slaves namely - Ben, Ike, and

That the said Edwin Williams at the
time of his death was upwards of twenty one years of age and never
had been married. That he left no children, Father, mother, brother
nor sister nor their descendants. That your complainant Martha
was the sister of Isaac Williams the Father of the said Edwin
and your complainants Nancy Pretlow and Mary Denson
are children of Isaac Denson ~~aged~~ ^{deceased} who was brother to
Pussilla Williams mother of the said Edwin Williams

That besides your complainants there are many others
entitled to a portion of the said tract of land of which the said
Edwin Williams died seized and to an distributable share of
the aforementioned slaves and whatever personal estate of
the said Edwin may remain after the payment of the debts
of the said Edwin, being either the brothers and sisters to the
said ~~Isaac~~ ^{Isaac} Williams and Pussilla Williams the ^{Father} ~~mother~~
and ~~Father~~ ^{mother} of the said Edwin Williams or the descendants
of the brothers and sisters of the said ^{Isaac} Williams
and Pussilla Williams ~~mother and father~~ ^{Father & mother} to the said
Edwin as aforesaid. That a certain Eli Williams brother to
the said Isaac Williams Father of the said Edwin
and now as far as your complainants are informed a
resident of the State of Georgia is entitled to one equal share
of said land and slaves. That James and Lepe Moore the
only children of James Moore and ~~Martha~~ ^{Martha} his wife formerly

~~Celia~~ ~~Martha~~ Williams who was sister to the said Isaac. . . .
Williams father to the said Edwin, and who are residents
and inhabitants of the State of North Carolina are entitled to
one equal share of said land and slaves. That
descendants of ^{or heirs} formerly Williams only
daughter of Jefe Williams and who was brother to the said
Isaac Williams father to the said Edwin, are entitled
to one equal share of said land and slaves. That ~~William~~
Demore brother to the said Priscilla Williams, mother to the
said Edwin and who is an inhabitant of the State of North
Carolina is entitled to one equal share of the said land
and slaves. That Mutton Harris and Martha his wife
formerly Martha Demore sister to the said Priscilla
Williams and mother to the said Edwin and who are
inhabitants of the State of North Carolina are entitled to one
equal share of the said land and slaves. That Joseph
Demore brother to the said Priscilla Williams mother to the
said Edwin is entitled to one equal part of said land
and slaves. That Thomas Peltow junior and his wife
Jane formerly Jane Demore another child of Jordan Demore
and who was brother to the said Priscilla Williams
mother to the said Edwin, are entitled in common with your
complainants Joshua Peltow and Nancy his wife
formerly Demore daughter of the said Jordan and Mary
Demore another daughter of the said Jordan to one
equal part of the said land and slaves, and that
your complainants John Davis and Martha his wife
formerly Martha Williams sister to the said ~~Isaac~~
Williams father to the said Edwin are entitled to one
other equal share in said land and slaves. That
the said Joseph Demore and Thomas Peltow
Junior have qualified as administrators to the estate

of the said Edwin Williams deceased, and have in their
possession the three slaves above named, although it is not necessary
that they should retain the same for payment of the debts of the
said Edwin Williams deceased, as the other personal estate
of the said deceased is more than sufficient for that purpose.
In tender of satisfaction whereof and in as much as your
complainants are remediless in the premises, and by the
interposition of a Court of Equity where matters of this kind
are properly and alone cognizable, they pray, that the
said Eli Williams, James More and Jefe More shall drive
off James More and Celia his wife formerly Celia
Williams sister to ~~William~~ ^{or heirs} ~~brother to the said Isaac~~
Williams father to the said Edwin - the descendants of
Williams formerly Williams only daughter
of Jefe Williams and brother to the said Isaac Williams
and father to the said Edwin, ~~William~~ ^{sons} Demore brother to
Priscilla Williams mother to the said Edwin Williams and,
Mutton Harris and Martha his wife formerly Martha
Demore sister to the said Priscilla Williams mother to the
said Edwin Williams and, Thomas Peltow and Jane
his wife formerly Jane Demore daughter of Jordan Demore
and who was brother to Priscilla Williams mother to the
said Edwin, and Joseph Demore brother to the said
Priscilla Williams mother to the said Edwin Williams
and, and the said Thomas Peltow Junior and Joseph
Demore administrators of the said Edwin Williams
deceased, may be made defendants to this bill of comp-
plaint and be compelled to answer all and singular
the allegations herein contained as fully and unvariously
as if the same were herein again repeated and they thereto
more particularly interrogated. And your complainants
further pray that an order of publication may be

may be awarded against the absent defendants as in such cases is provided by law, and that your worships would decree a division of the land and slaves of which Edwin Williams died seized and possessed to be made among and between the complainants and defendants in the following manner to wit: To the complainants John Davis and his wife Martha formerly Martha Williams in his right of his said wife Martha One equal eighth part. To ~~Isaac Williams~~ Paston and Nancy his wife formerly Nancy Demore in right of his said wife Nancy, Thomas Paston Junior and his wife Jane formerly Jane Demore in right of his said wife Jane and Polly Demore. One equal eighth part in common. To Eli Williams, One Equal eighth part - To James Moore & Jeph Moore children of James Moore dead and his wife Alice formerly Alice

Williams sister to Isaac Williams father to Edwin Williams dead. One equal eighth part, ^{in common} To the descendant, or descendant, ^{or heir} of Jeph Williams dead daughter of Jeph Williams and brother to Isaac Williams dead father to the said Edwin Williams deceased. One equal eighth part. To Wilson Demore one equal eighth part, To Britton Harris and Martha his wife formerly Martha Demore in Right of his said wife Martha One equal eighth part, and to Joseph Demore One equal eighth part. In order to carry into effect the decree herein made for your complainants further may that commissioners may be appointed and directed with the County Surveyor to lay off and set apart to each person entitled his proportion of said land by proper

metes and bounds having regard in the division to quality as well as quantity, and that the said commissioners be further ordered to see the three slaves before mentioned.

and divide the proceeds of the sale into eight equal parts as is herein before directed in the case of the land and pay over the same in the same proportion and manner as is therein directed ~~with~~ except in the the proportion to ^{and} which the descendant or descendants of formerly Williams daughter of Jeph Williams and of the State of North Carolina may be entitled which said proportion is to be brought into Court to abide the further order of the said Court. And your complainants further pray that your worships would grant such other and further relief on the premises as may be consistent with justice and equity &c and they will &c &c.

The Answer of Thomas Peltow Junior and his wife Jane formerly
Jane Demore, and of Thomas Peltow Junior and Joseph
Demore administrators of Edwin Williams deceased, to the
bill of complaint against themselves and Eli Williams, James
Moore and Liza Moore children of James Moore and
and Celio his wife formerly Celio Williams sister
to Isaac Williams father to Edwin Williams and
The descendants of ~~formerly~~ Williams
only daughter of Jesse Williams and brother to the
said Isaac Williams father to the said Edwin
Williams and ~~William Demore~~ Milton Davis and
Martha his wife formerly Martha Demore in the workshop
Court of Southampton by John Davis and Martha
his wife formerly Martha Williams, Mary Demore
and Joshua Peltow and Nancy his wife formerly
Nancy ~~Demore~~ ~~Peltow~~ - These respondents now and at all
times hereafter saving and reserving to themselves all and
every benefit of exception to any errors in perfection or
omistatements in their bill contained for answer thereto or
to so much thereof as they are advised is material and
necessary for them to make answer unto answering saying
That they believe the most material allegations
contained in the complainants bill are true, and
that they are willing to submit to such decree as is
mayed for provided the parties execute to you
respondents Thomas Peltow Junior and Joseph Demore
administrators of the said Edwin Williams deceased
a refunding bond or bonds according to law for their
respective proportions of the slaves or the proceeds of
the sale of the said slaves which may be assigned to
them. Your Respondents denying any wish or intention

to withhold from the complainants ^{their} ~~rights~~ ^{rights} to the same
disinjured &c -

Davis wife & others

Plffts

vs

Williams & others

Defts

In Chancery

It appearing to the Court that publication hath been duly made in this cause agreeably to the order of Court heretofore made, therefore and upon due consideration had the Court doth order as judge and decrees that Arthur Brown, Wm Adkins, Abraham Jones, Wm Williams and Paul E Williams or any three of them taking with them the County Surveyor do divide the tract of land whereof Edwin Williams died seized lying in this County on the north side of Potomac river by proper metes and bounds into eight equal parts having regard to quality as well as quantity and assign over and allot one eighth part of the same to the complainant, John Davis and Martha his wife in right of his said wife Martha. One eighth part to the complainants Joshua Patton and Nancy his wife late Nancy Demore in right of his said wife Nancy, and Mary Demore, and the defendants Thomas Pellow and Jane his wife late Jane Demore in right of his said wife Jane in common. One eighth part to Eli Williams. One eighth part to the defendant Eli Williams. One eighth part to the defendants James Moore and Jesse Moore in common. One eighth part to the heir or heirs of late Williams daughter of Jesse Williams and

who was brother to Isaac Williams and who was
father to the deceased Edwin Williams. One eighth
part to ^{the defendant} Nelson Demond One eighth part to the
defendants Nathan Harris and Martha his wife
in right of his said wife Martha, and one equal
eighth part to the defendant Joseph Demond
and it is further ordered and decreed that the same
commissioners or any three of them do make sale
of the Slaves of which the said Edwin Williams
did possess after giving reasonable notice of
the time and place on a credit of twelve months
and that the aggregate sum for which the said
Slaves may be sold be divided into eight equal
parts and that they take bond with approved
security for each eighth part of the same and assign
them over to the complainants and defendants
in the same manner in which the land is directed
to be divided among the same except the One
eighth part to which the heirs heirs of
late 1 Williams daughter of Ipe Williams
and who was brother to Isaac Williams and
who was ~~brother~~ father to the deceased Edwin Williams
which the commissioners are hereby directed wholly
in their possession further benefit of the person

or persons entitled until the further order of
this Court. And that they make report to this
Court in order to a final decree -

Southampton February Court 1813

John Davis and Martha his wife formerly Martha Williams
Mary Denson, and Joshua Brettow and his wife Nancy
formerly Nancy Denson Comptts.
against

Eli Williams, James Moore and Jesse Moore children of
James Moore & Celia his wife the heirs of
formerly Williams only daughter of Jesse Williams
decd. William Denson, Brettow Harris and Martha his
wife formerly Martha Denson, Thomas Brettow Junr and
Jane his wife formerly Jane Denson, Joseph Denson
in his own right and the said Thomas Brettow Junr
and Joseph Denson administrators of Edwin Williams decd.

In Chancery

It appearing to the court that publication hath been
duly made in this cause agreeably to the order of court
heretofore made. Therefore and upon due consideration had
the court doth order adjudge and decree that Arthur Bowen,
William Adkins, Malow Jainer, William Williams & Richard
C. Williams or any three of them taking with them the county
Surveyor do divide the tract of land whereof Edwin Williams
died seized and possessed lying in this county on the north side
of Mattawamy river by proper meter and bounds into eight
equal parts having regard to quality as well as quantity and
assign over and allot one eighth part of the same to the comp-
laintants John Davis and Martha his wife in right of his
said wife Martha - One eighth part to the complainants
Joshua Brettow and Nancy his wife late Nancy Denson
in right of his said wife Nancy and Mary Denson and
the defendants Thomas Brettow and Jane his wife late
Jane Denson in right of his said wife Jane in com-
-mon. One eighth part to the defendant Eli Williams
One eighth part to the defendants James Moore and Jesse
Moore in common. One eighth part to the heir or heirs
of late Williams daughter of Jesse
Williams, who was brother to Isaac Williams and who

was father to the decedent Edwin Williams - One eighth
part to the defendant Wilson Demore. One eighth part to
the defendants Button Harris and Martha his wife in right
of his said wife Martha, and One equal eighth part to the
defendant Joseph Demore. And it is further ordered and
decreed that the same Commissioners or any three of them
do make sale of the slaves of which the said Edwin
Williams died possessed after giving reasonable notice
of the time and place of sale on credit of twelve months
and that the aggregate sum for which the said slaves
may be sold be divided into eight equal parts, and
they take bond with approved security for each eighth
part of the same and assign them to the complainants
and defendants in the same manner in which the land
is herein before directed to be divided among the same
except the One eighth part to which the heirs or heirs
of late William daughter of
Isaac Williams died who was brother to the said Isaac
Williams and who was father to the decedent Edwin
Williams, which the commissioners are hereby directed
to hold in their possession for the benefit of the person
or persons entitled until the further order of this Court
And that they make report to this Court in order
to a final decree -

Sam'l Wells Clk

Order to divide
Edwin Williams
(20)

We acknowledge due Service of the within Subpoena in
Chancery -

J. & D. W. H.
The Pullin Firm

Davis & Co. & Co.
100 N. 3rd St.
Williams & Co.

7 Apr. 1872 -

The Commonwealth of Virginia to the Sheriff of Southampton
County Greeting you are hereby commanded to Summon Eli
Williams, James Moore and Lepe Moore children of James Moore & Celia his
wife. the heirs of ~~William~~ Williams only daughter
of Lepe Williams decd. William Demore, William Harris and Martha his wife
formerly Martha Demore, Thomas Pettow and Jane his wife formerly Jane
Demore ~~Demore~~ Demore in his own right and the said Thomas Pettow
and Jane Demore administrators of Edwin Williams deceased
to appear before the Justices of our county court of S. Town
at the court house on the third monday in this present
month November to answer a bill in chancery exhibiting
against them by John Davis and Martha his wife formerly Martha
Williams, Mary Demore and Joshua Pettow and his wife Francis
formerly Francis Demore — — — — —
And this they shall in no wise omit under the penalty of
£100 each and have then there this with Witness Saml.
Kello Clerk of our said court at his office the 10th day
of November 1812 and 3rd year of the Comm.
Saml Kello &

Platts & Return
of the Division of all
the Lands of Edwin
Williams Decedent.

415 Acres in one Tract
259 in the Other

674 Total Acres

October 1813 Rep^d ret^d &
Deeds final -

Agreeable to an Order of the Worshipful Court of Sumpston County to the directed to
date

Agreeable to an Order of Sampson County Court to us directed bearing date

We have gone on the Lands of Edwin Williams
deceased: attended with the County Surveyor, and have run out and divided the
same by Proper Measures and Bounds, in manner and form following (to wit)
Beginning at the Path in Richard Rich's line running thence N. 64.° W. 91 Pole to a
Pine, a Variation in Richard Rich's line; thence S. 78.° ^(west) 24 Pole to a maple standing
in a Small Branch; thence S. 66.° ^(south) W. 20 Pole to a dead white Oak standing in
Rich's Cornfield a corner of the S. Rich's; thence N. 43.° E. 45 Pole to
a red Oak; thence N. 7.° E. 24 ^(pole) to a Red Oak corner of old Cooper Williams' land;
thence N. 61.° E. 60 Pole to a black Gum standing on the other side of a
Small Pond; thence due north 32 pole to a dead Pine in Cooper
Williams' line at the edge of an old field, thence N. 73.° E. 14 Pole to a Pine
a new corner made in Thomas Pullen's present line, being in the dividing line of
lots N. 1 & 2 thence along the dividing line of Thomas Pullen and James & Jesse
Moore S. 45.° E. 116 pole to a lightwood post a corner of James Moore being a
corner in the House lot N. 5; thence along that line 12 pole to another post
corner of lots N. 1 & 5 being in James and Jesse Moore's lines, thence S. 45.° E. 12 Pole
to a Post a corner of lots N. 4 & 5, and from thence S. 45.° W. 92 pole to the 1st
Station — being lot N. 1 in the 415-acre Tract which lot was drawn by
James & Jesse Moore, containing 103 acres, Value at 4.50. ^{cts} ~~per acre~~ ^{per acre} ~~making~~ ^{making}
~~463.50~~ ^{463.50} Which lot Pays to John Davis lot N. 3 — 73.38 ^{cts} ~~per acre~~ ^{per acre} ~~which are~~ ^{which are}
~~deducted from the 463.50 leaves 390.12~~ ^{deducted from the 463.50 leaves 390.12} being James and Jesse Moore's Proportionable
part in S. Land

Thence Beginning at a Pine a new corner made in James & Jesse Moore's line
running N. 75.° E. 146 pole to a black Gum standing in the branch call^d
the gum Branch, thence down the S. branch the various courses thence
to a small oak a corner of Cooper Williams; thence S. 30.° W. 12 pole to a
Hog corn a new corner made in lots N. 2 & 3 — being in John Davis & Thomas
Pullen's dividing line, running thence S. 79.° W. 154 pole to a post a corner of lot
N. 5; thence N. 45.° W. 12 pole to a post a corner of James Moore and from thence
N. 45.° W. 116 Pole to the 1st Station — being lot N. 2 which lot was drawn
by Thomas Pullen containing 103 acres Value at 4.50. ^{cts} ~~per acre~~ ^{per acre} ~~making~~ ^{making}
~~463.50~~ ^{463.50} Which lot pays to Joseph Benson lot N. 4 — 73.38 ^{cts} ~~per acre~~ ^{per acre} ~~which are~~ ^{which are}
~~deducted from the 463.50 leaves 390.12~~ ^{deducted from the 463.50 leaves 390.12} Thomas Pullen's Proportionable
part in the S. Land

Thence beginning at a Hog corn a new corner made in Thomas Pullen & John
Davis's dividing line being the dividing line of lots N. 2 & 3 running thence
S. 30.° W. 72 Pole to two Pines a corner in Lewis Williams' land; thence S. 5.° W.
70 Pole to a Pine at the lower end of Lewis Williams' fence; thence due south
34 pole to a Pine a corner of Lewis Williams; thence S. 58.° W. 34 pole to

a red oak a corner of the S. Williams; thence S. 68.8-62 pole to a sweet gum in Bryan's Devany's line; thence S. 30 W. 12 pole to a dead Oak stump a corner of Bay. Devany; thence S. 75 W. 12 pole to a dead Pine a corner of Bay. Devany; where is supposed to be vacant land; thence S. 63 W. 34 pole to a Pine a new corner made in the dividing line of lots N. 3 & 4, being the dividing line between Joseph Benson and John Davis Sr.; thence N. 28 W. 220 pole to a Post in lot N. 5 being the House lot; thence N. 45. E. 12 pole to a Oak a corner of Thomas Prettow in lot N. 5. thence N. 79 E. 156 pole to the 1st Station being lot N. 3. which lot was drawn by John Davis Sr. containing 103 acres valued at 3 dollars per acre making 309 dollars which lot receives from James Moore lot N. 1-73.38- which is from James Moore's House lot N. 5- 7.74- which sum added to 309 dollars the sum of the valuation of his lot makes 390.12 his Proportionable part of S. lands in right of his wife

Thence Beginning at a Pine a new corner made in the dividing line of John Davis Sr. and Joseph Benson, running thence S. 63 W. 14 pole to a green Pine in Rich. Rich. line; thence north 67 degrees west 100 pole to a variation on the line; thence N. 57 W. 60 pole; thence N. 28 W. 60 pole to a scrub Oak a new corner made on the side of the path leading to Rich. Rich. line; a corner of Joseph Benson's lot N. 4 & James and wife Moore's lot N. 1. thence N. 45. E. 92 pole to a post a new corner in the House lot N. 5. thence S. 28. E. 220 pole to the 1st Station; being lot N. 4 which lot was drawn by Joseph Benson containing 103 acres valued at 2 dollars per acre makes 206 dollars which lot receives from Thomas Prettow lot N. 2- 73.38 and from Britain Harris lot N. 1 in the 259 acre tract 39.88 and from James Moore lot N. 5. being the House lot N. 86. making in all that Joseph Benson receives from Thomas Prettow Britain Harris & James Moore the sum of 184.12. which sum added to the valuation of his land makes 390.12 being his Proportionable Part of S. lands

Thence Beginning at a Post in lot N. 5 running thence N. 45. E. 12 pole thence north 45. W. 12 pole; thence S. 45 W. 12 pole; and S. 45 E. 12 pole to the 1st Station - Other dimensions include the bounds of 3/4 of an acre of land which was attached to James Moore's House lot being lot N. 5 which lot was valued at 475 dollars - this lot N. 5. pays to John Davis Sr. lot N. 3. the sum of 7.74. & to Joseph Benson lot N. 4 the sum of 70.86 & To Wilson Benson's lot N. 2 in the 259 acre tract 3.12. & To Caley Williams lot N. 3 in the same 259 acre tract the sum of 3.12 which sum added makes 84.88 James Moore pays and that sum deducted from 475 dollars leaves 390.12 James Moore's Proportionable Part of S. lands

Made in Britain Harris and Wilson Benson's line thence S. 75 W. 140 pole to a black gum a new corner made on the side of the Cabbie Branch in Wilson Benson & Britain Harris line, running thence N. 58 W. 12 pole; thence N. 24. E. 40 pole thence N. 40 E. 10 pole; thence N. 11. E. 90 pole to a dead Oak a corner in William Williams line. Thence S. 75 E. 150 pole to Thomas Prettow's lot thence S. 30 W. 18 pole; thence S. 12 W. 20 pole; and from thence S. 30 W. 34 pole to the 1st Station, containing 86 acres which lot was drawn by Britain Harris in right of his wife Martha Values at 5 dollars per acre makes 430 dollars being lot N. 1 in the 259 acre tract, which lot pays to Joseph Benson's lot N. 4 the sum of 39.88 which sum deducted from 430 dollars leaves 390.12 which is Britain Harris's Proportionable part of S. lands in right of his wife Martha

Thence Beginning at the same small Pine a new corner made in the dividing line of Wilson Benson's lot N. 3 and Britain Harris lot N. 1 running thence S. 41 E. 96 pole to a black gum standing in a small branch a corner of Thomas Prettow's lot N. 6. East 20 pole to a Pine a new corner made in Thomas Prettow's line standing in a small branch and in the dividing line of Wilson Benson's lot N. 2 & Caley Williams lot N. 3, thence S. 65 W. 128 pole to a black gum a corner made in the Cabbie branch thence along the Cabbie Branch the various courses thereof to a black gum a new corner made in Wilson Benson & Britain Harris dividing line; thence N. 75 E. 140 pole to the first Station; being lot N. 2 of the 259 acre tract which lot was drawn by Wilson Benson containing 86 acres valued at 4.50 per acre making 387.00 which lot receives from James Moore's House lot N. 5. the sum of 3.12 which sum added to the valuation of his lot 387.00 makes 390.12 which is his Proportionable Part of S. lands

Thence Beginning at a Pine a new corner made in Thomas Prettow's line and in Wilson Benson & Caley Williams dividing line standing in a small branch of the Cabbie Branch thence along the various courses of that Branch until it strikes Volloxy Swamp thence along Volloxy Swamp the various courses thereof until it strikes the Branch called the Cabbie Branch, and thence along the Cabbie Branch the various courses thereof to a black gum a new corner made in Wilson Benson's lot N. 2 and Caley Williams lot N. 3. - thence N. 65 E. 128 pole to the 1st Station being lot N. 3 in the 259 acre tract which lot was drawn by Caley Williams containing 86 acres valued at 4.50 per acre making 387 dollars which lot receives from James Moore's lot N. 5. the sum of 3.12 which sum added to 387 dollars the valuation of Caley Williams lot makes 390.12 being his Proportionable part of S. lands

This done in obedience and in
order to a final decree

Asalmon J. Ogden
Wm. Williams
Arthur Bowen


Thence Beginning at a small Pine in lot N. 1 of the 259 acre tract a new

James Jones Esq

the dwelling line:
No. 41. E. 76 Pole
Below, then 40.
in standing in a
Sally Williams lot
in the Ballin
black Guinea men
No. 75. E. 140 Pole
left was drawn by
\$ 87.00 Which
which sum
is his Proportionable

Phillips line
 at Kinnas Branch crossing
 the Holloway Swamp
 of fertile it rises
 along the Cabbin Branch
 made in Wilson Benson
 128 pole to the 1st Station
 on by Calley Williams
 lean which will receive
 400 to 384 acres the
 Proportionable part of

415 acres in this Plate.
after accounting for Variation

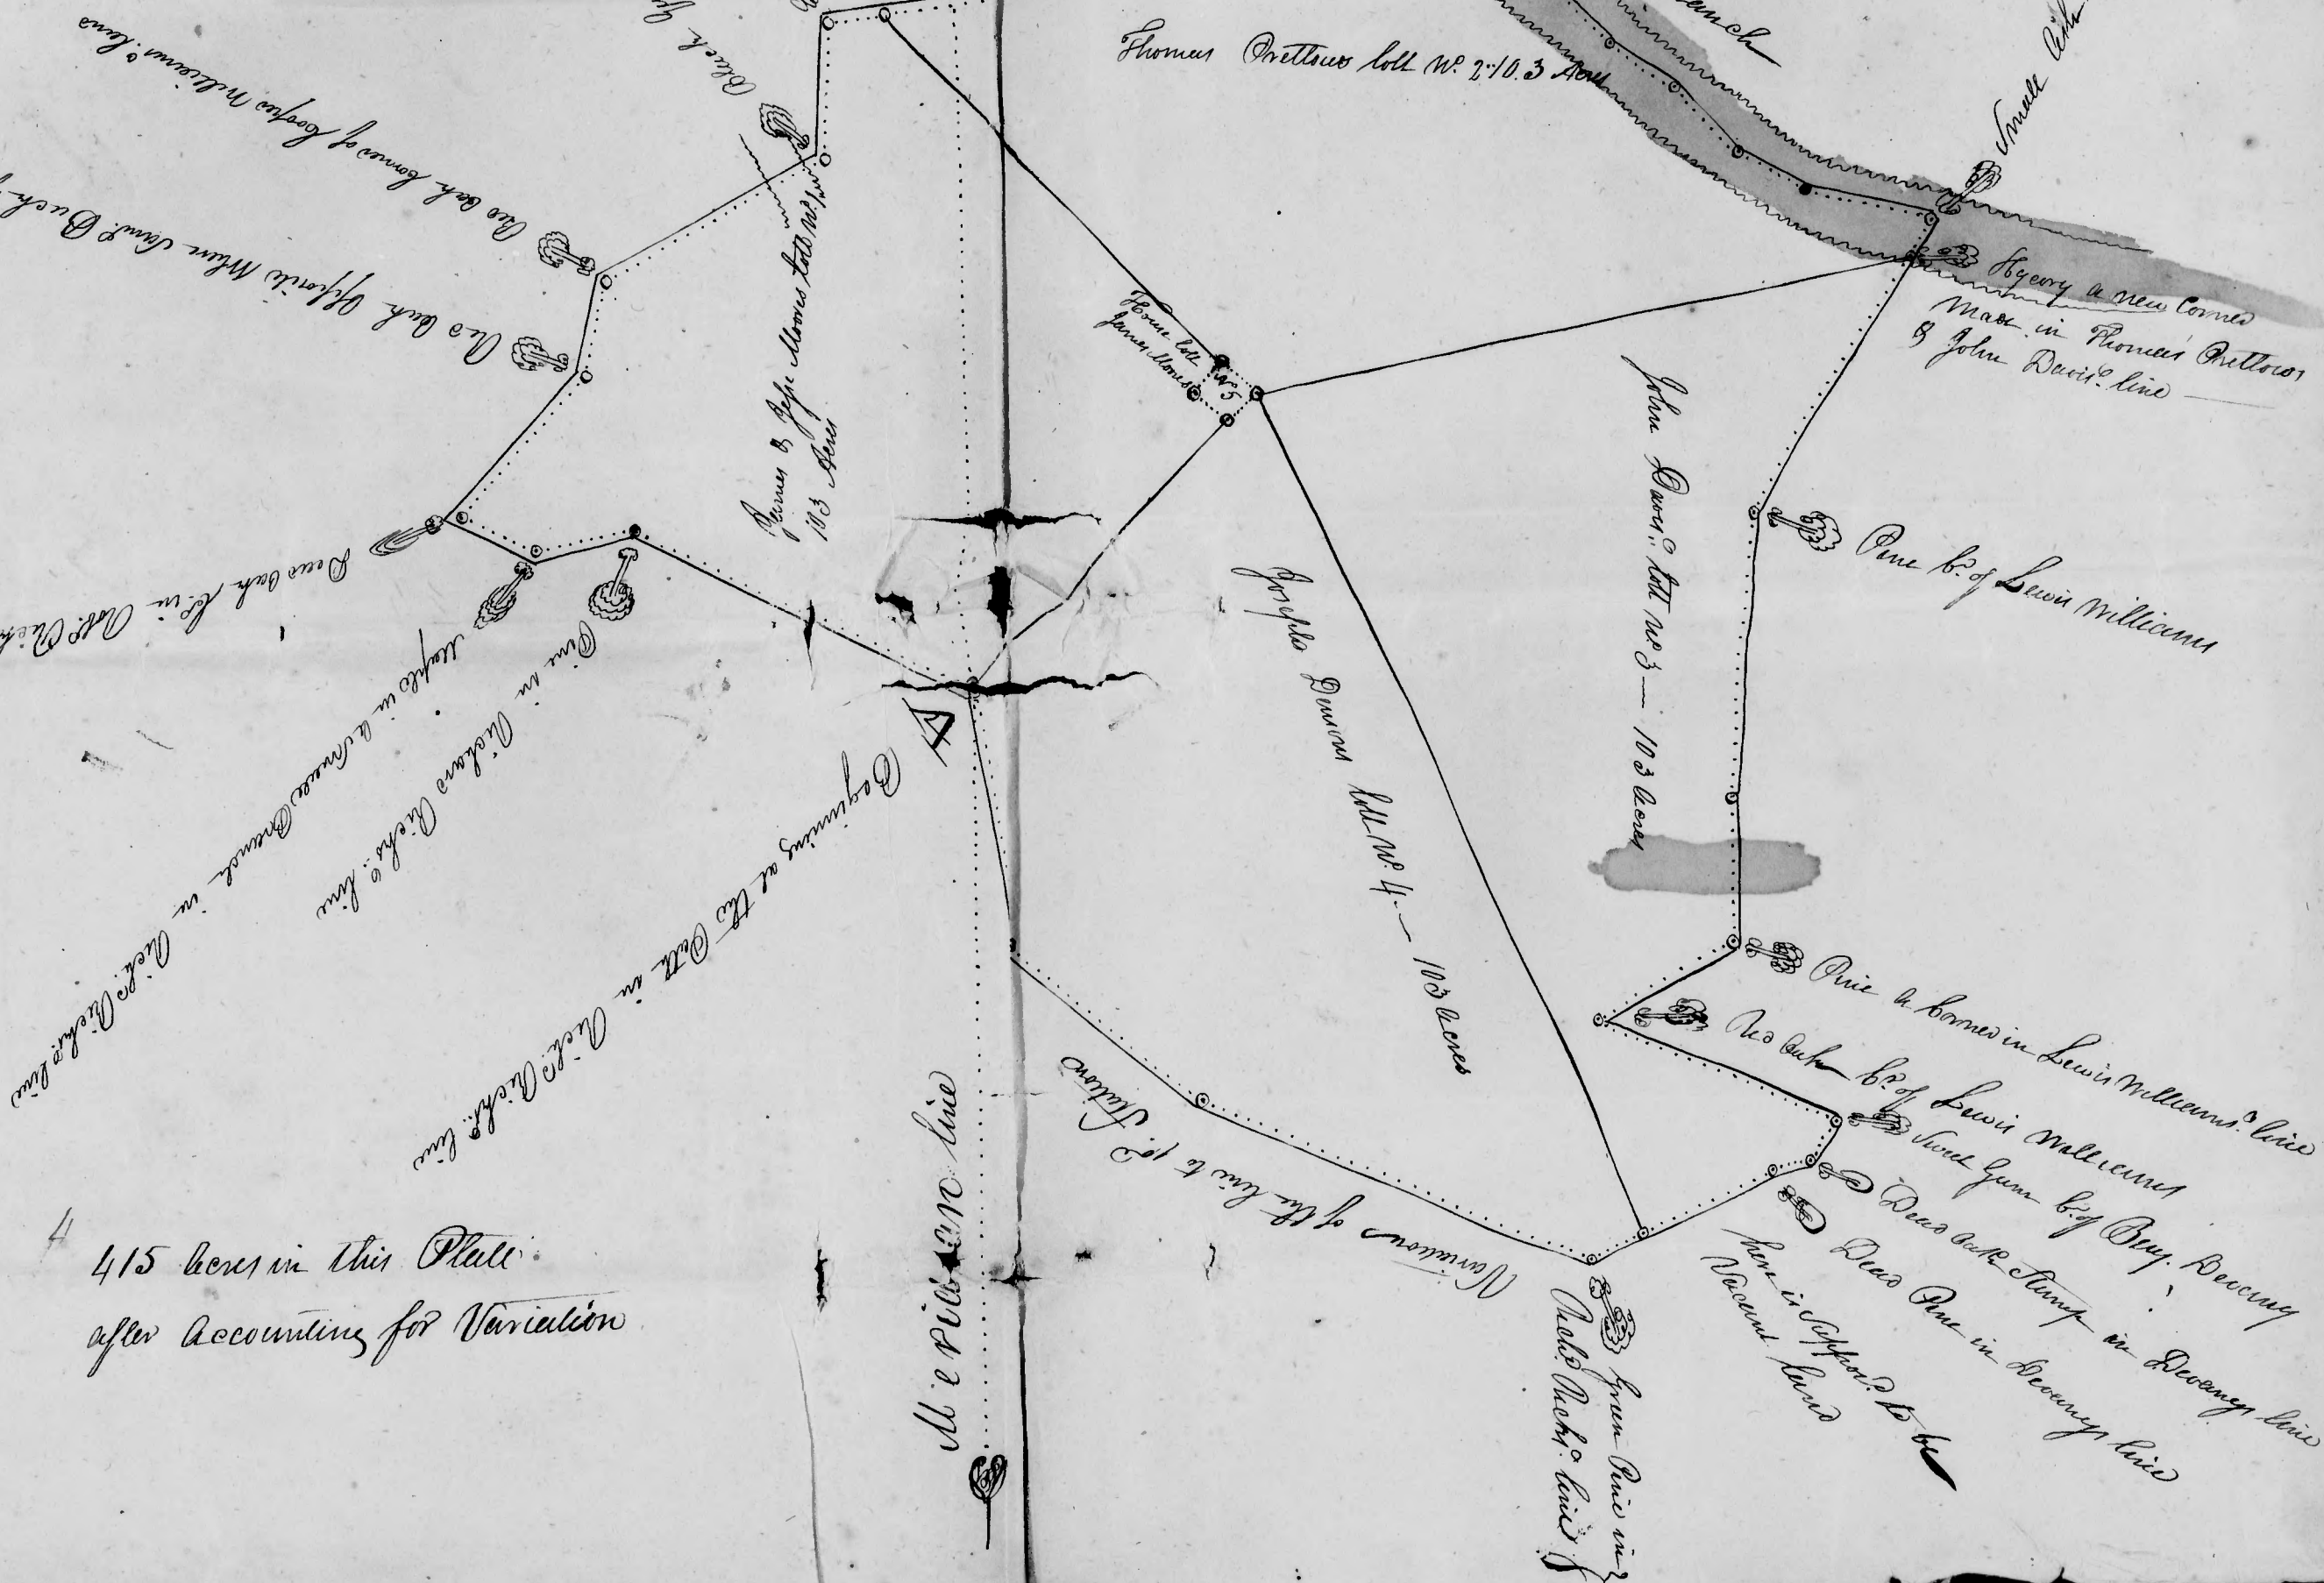

This done by the magnetic
Meridian Variation N. 1/2 to
the East

James Jones Es

Joseph Benson receives from Thomas Peltlow \$ 73.38
also from Britain Harris 39.88
also from James Moore 70.86
Avg of Joseph Benson receives 784.12
Avg of the Valuation of his lot No 4 - 206.00
Joseph Benson's Proportional part 390.12

John Davis and receives from James & Jefe Moore lot No 1 - 73.38
also from James Moore's House lot No 5 - 7.74
Avg of what John Davis receives - 81.12
Avg of the Valuation of his lot No 3 - 309.00
John Davis's Proportional part - 390.12

Wilson Benson receives from James Moore - 3.12
Value of his lot - 387.00
Wilson Benson's Proportional part 390.12


Caley Williams receives from James Moore 3.12
his Valuation - 387.00
Caley Williams' Prop. part - 390.12

Thomas Peltlow pays - 73.38
Britain Harris pays 39.88
James Moore - 84.88
James & Jefe Moore pay 73.38
to pay out \$ 271.52

Joseph Benson receives 184.12
John Davis receives - 81.12
Wilson Benson receives 3.12
Caley Williams - 3.12
Williams' lot - 271.48

Prof
lacking 4 cents
which is in consequence
of the fractions
J. Jones

Red Oak Co. in William Williams' line

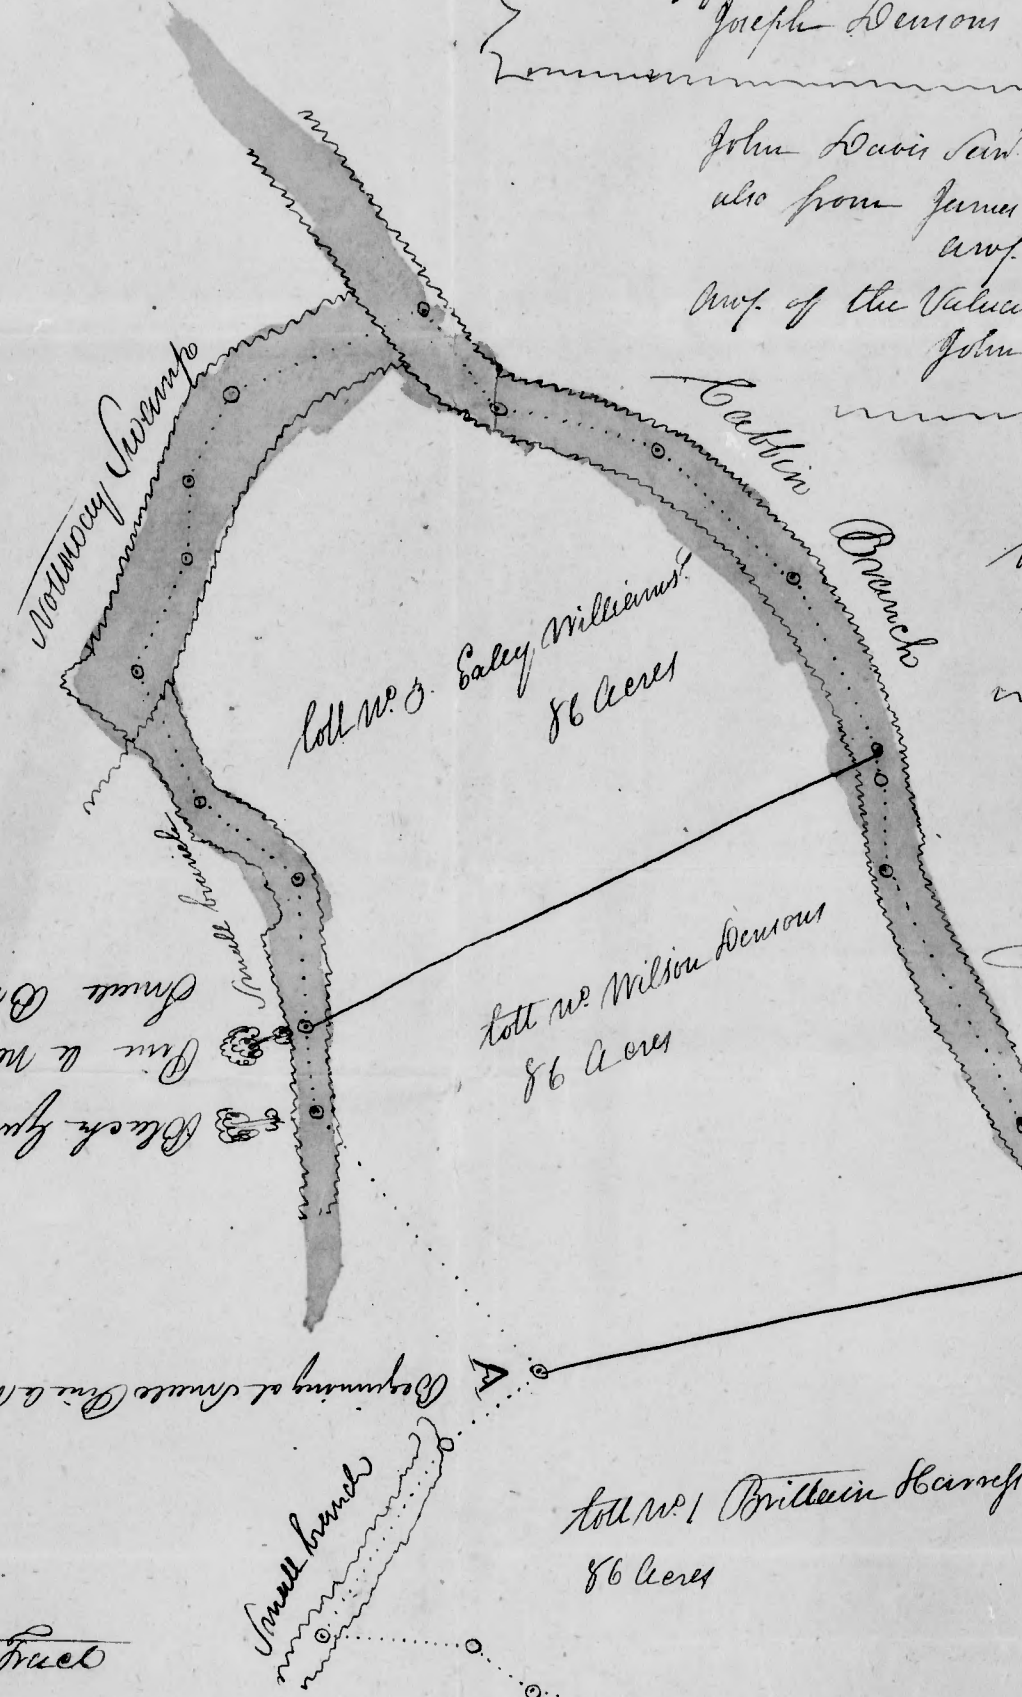

259 Acres in this tract

I Pronounce these Platians Report
to be correct — James Jones Es

Small line S. in the first branch
Henry a new corner
Mark in Thomas Peltlow's
John Davis' line

Red Oak Co. in William Williams' line

Corner in Lewis Williams' line
Lewis Williams
line from by Ray Riving
no oak stump in Riving line
line in Riving line

We do hereby consent that as friendly suit
in Chancery may be instituted in the County
Court of Southampton for the Division
of the Land of which Edwin Williams
deceased seized among the distributees -
November 9th 1812 -

John Davis
Joshua Pettow
Mary Denton